

NE COR SEC 2
NW COR SEC 1

CLINTON

East Lansing

Corp

1654.56

PI -02

PI 115.5

CLINTON CO.

NE COR SEC 2
NW COR SEC 1

CORP.

LINE

-001
4.00

-002
4.95 Pl.

-003
9.81 Pl.

226

-004
2.00

-005
2.00

-006
4.00

-007
10.25

CLINTON CO.

N $\frac{1}{4}$ COR
SEC 1 


Corp.

Line

Pt. -028

Pt. 115.55

1900.91

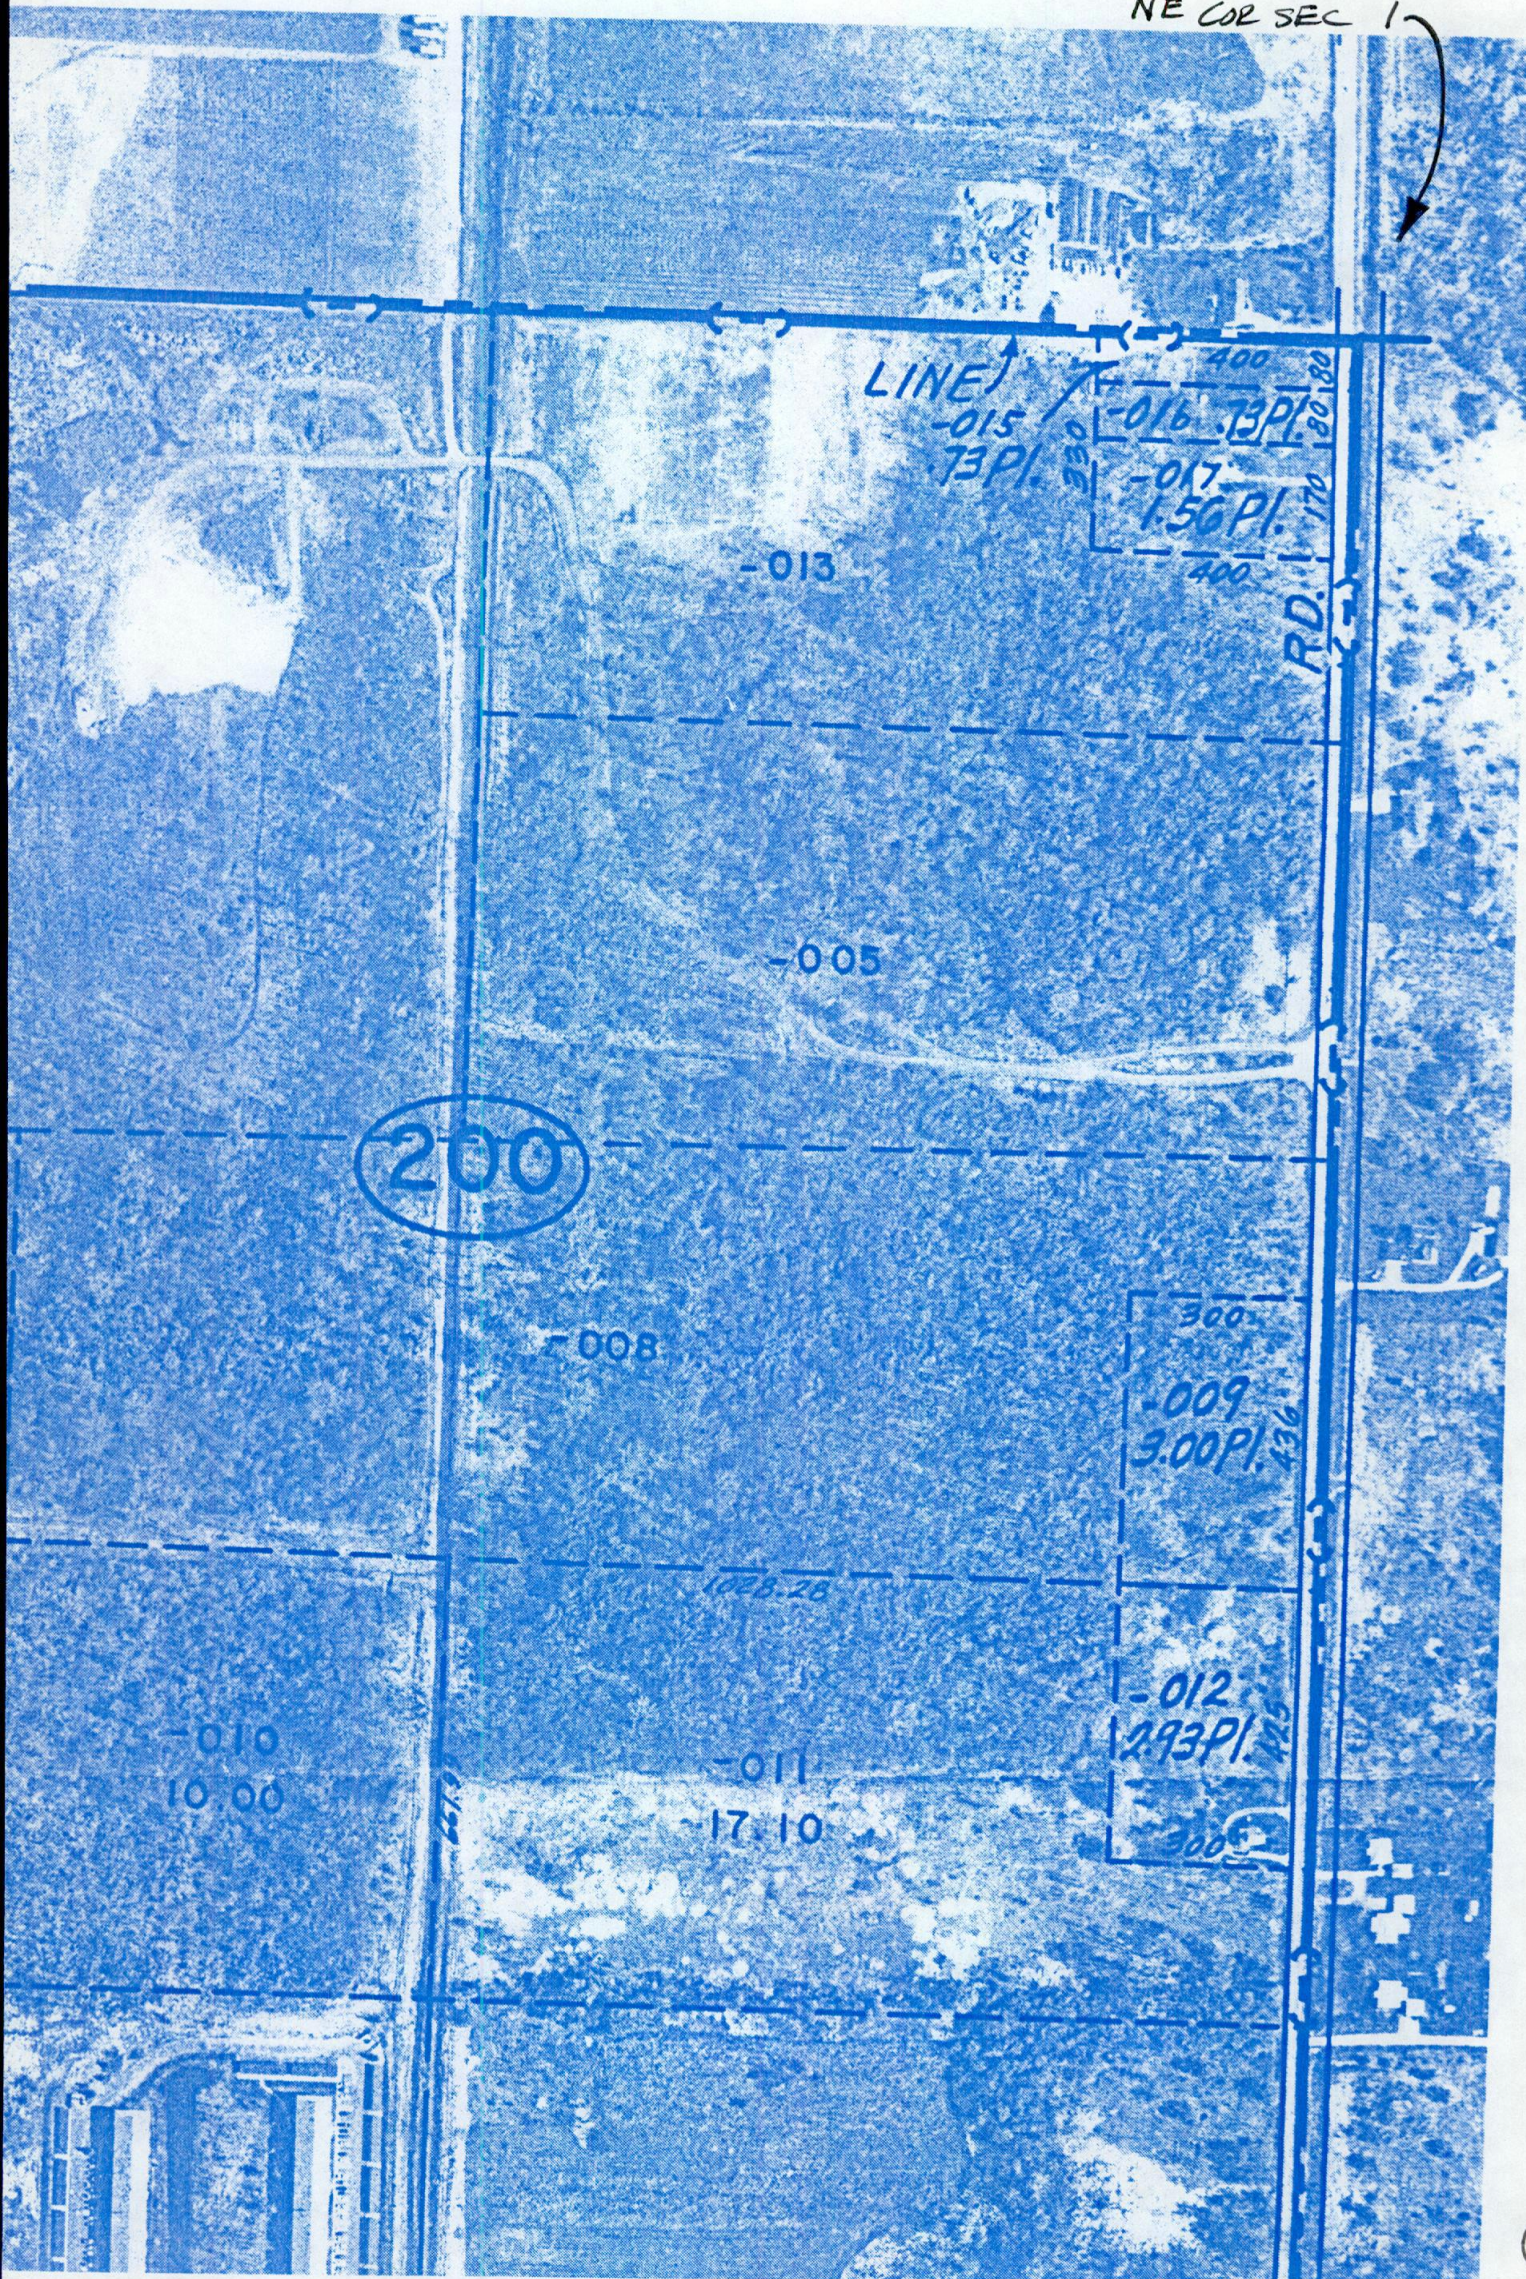

$k-F$ 

RD.

COOLIDGE

Pt. 025
Pt. 4.40

W 1/4 COR SEC 1
E 1/4 COR SEC 2

EAST LANE

W. 1/2 N.W. 1/4 SEC. 1 (6)

C.O.S.
SEC. 1

"A"
CEDARWOOD CONDOMINIUM
INGHAM CO. CONDO. SUB. PLAN

Pt. of
-008

301

301

-002
4.49 Pl.

-009
5.00

-003
50 Pl.

-005
53 Pl.

-007
1.13 Pl.

304

199-015

NO. 4
198-016

"A"

- 17
- 16
- 15
- 14
- 13
- 12
- 11
- 10
- 9
- 8
- 7
- 6
- 5
- 4

50622

69

690.22
680

1238.5

006
2.35 FI

80.5
82.5

027
9.66

495

680.69

I-IF

C.O.S.
SEC 1

ST-1 ANSING



Rev. 4/11/88
 Rev. 5/11/87
 Rev. 5/17/85
 Rev. 8/14/84


Copyright 1975
 THE SIDWELL COMPANY

SCALE: 1" = 100'

I-IE

SW COR SEC 1
 SE COR SEC 2

W. 1/2 S.W.

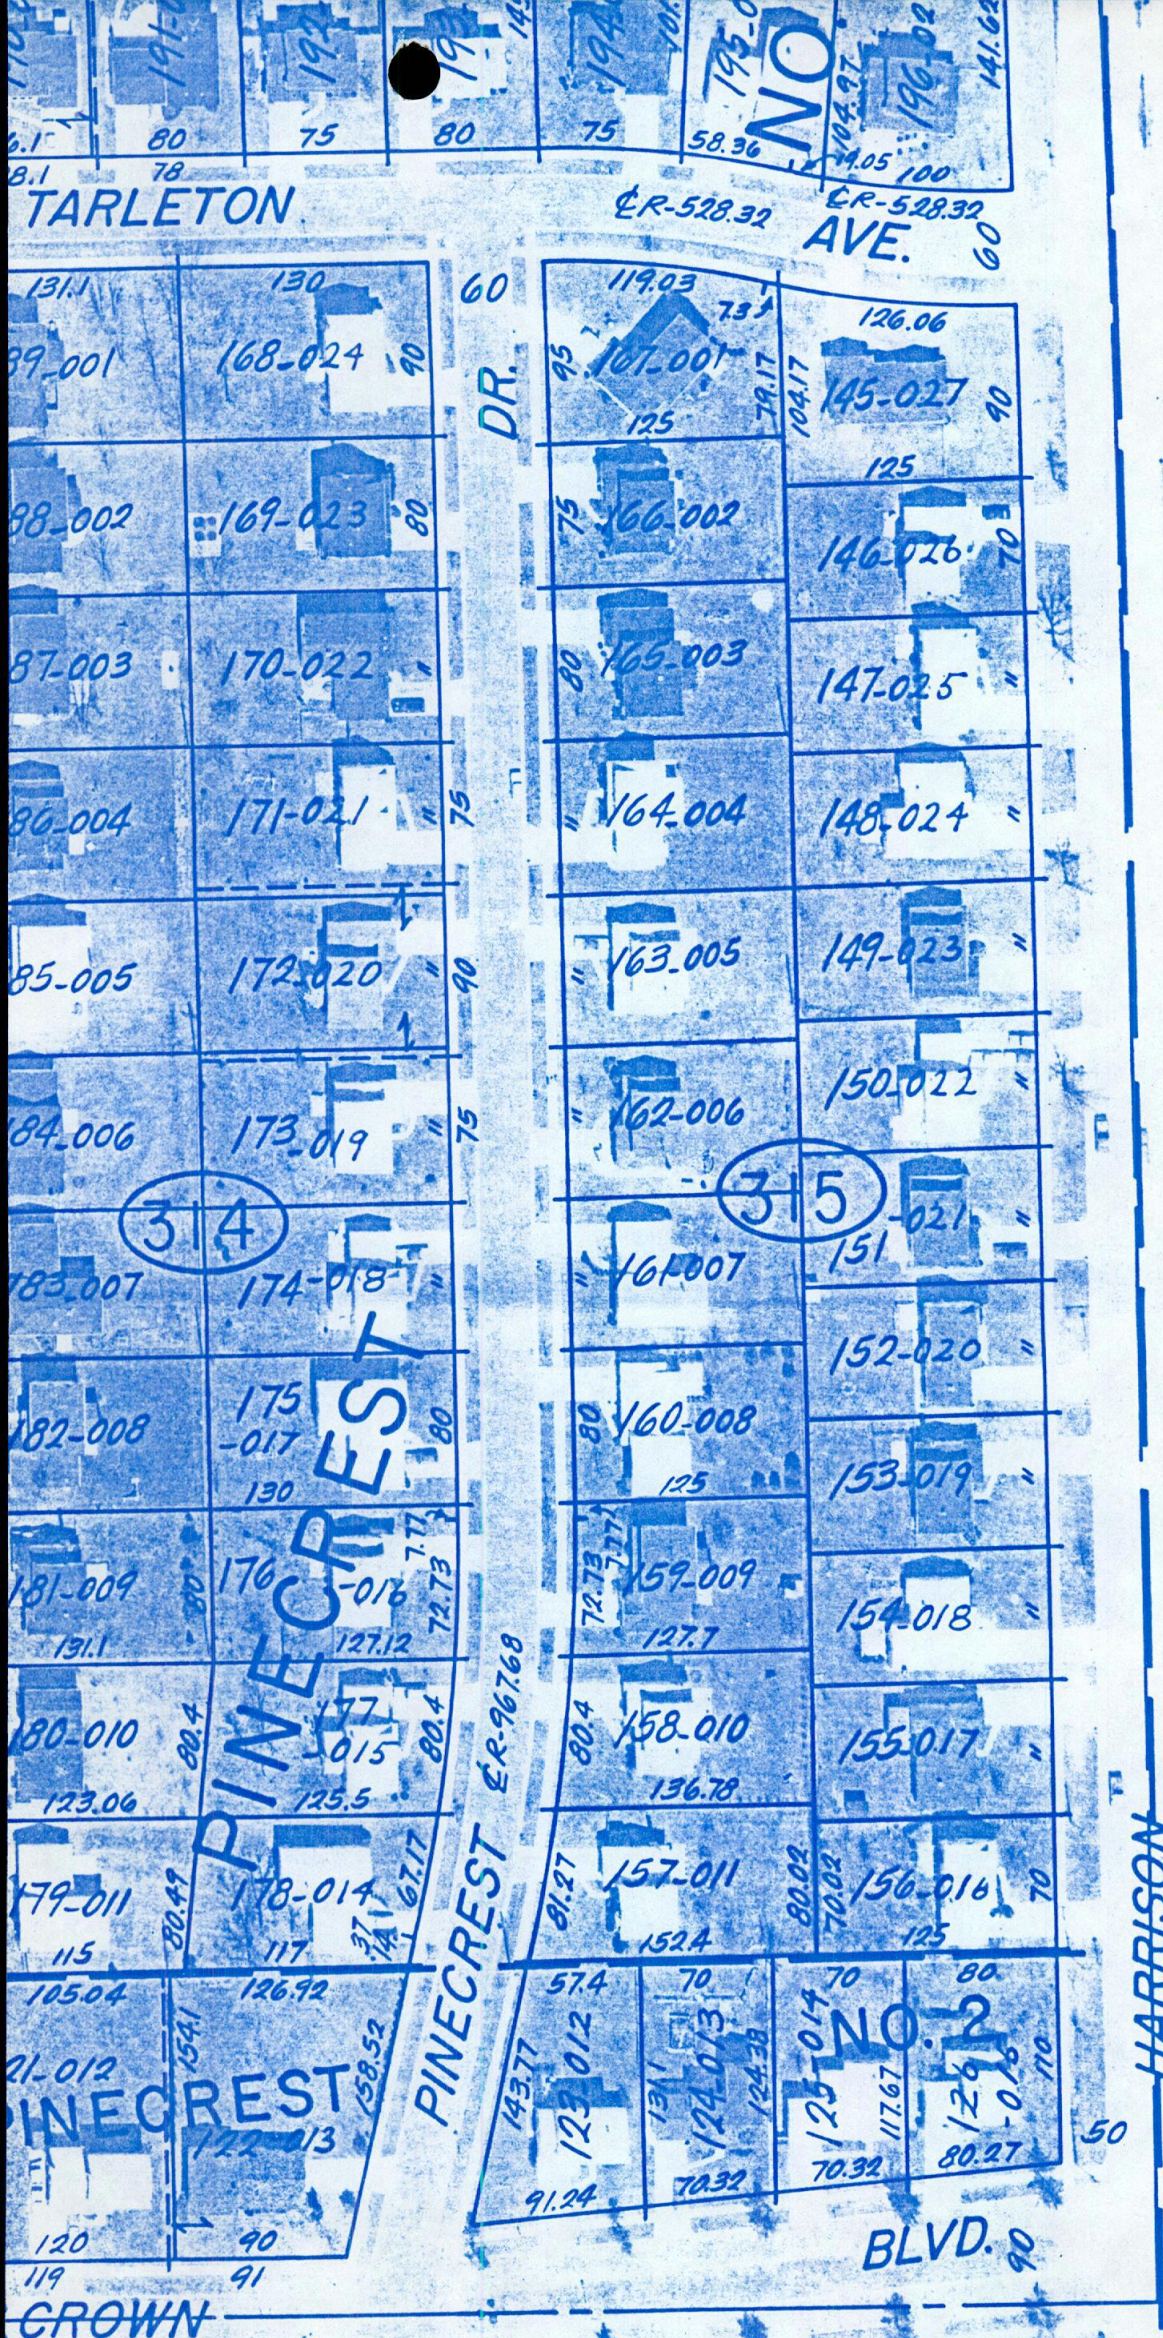

Rev 3/24/83
Rev 3/9/82

Copyright 1975
THE SIDWELL COMPANY

SCALE: 1" = 100'

NSING
T.4N. R.2W.


11
I-IF

SCALE: 1" = 100'

1-1G

W. 1/2 S.E

12

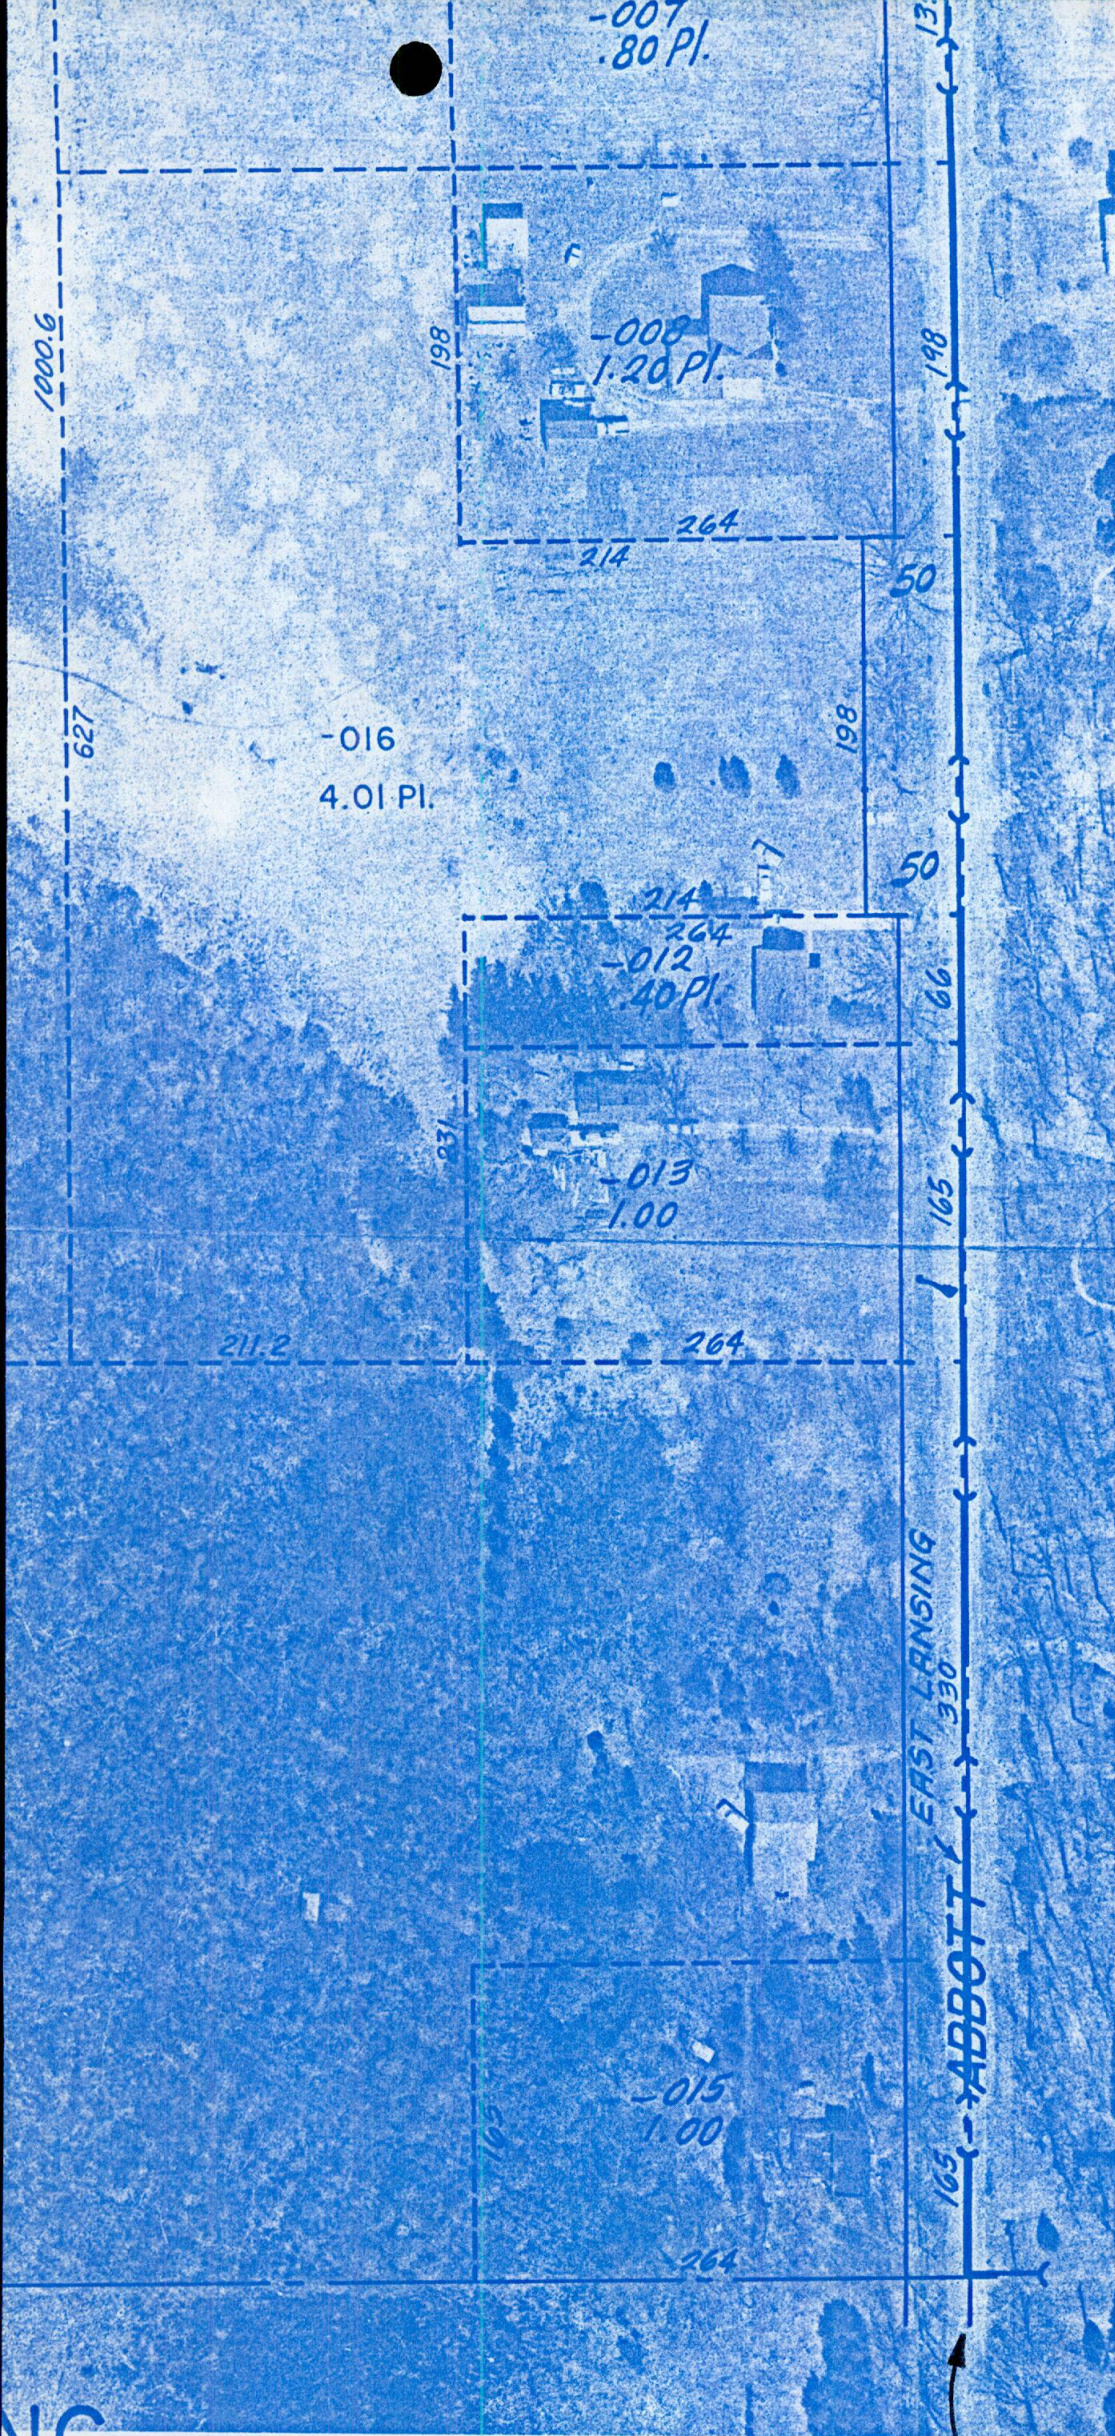

Rev. 4/3/80

Copyright 1975
THE SIDWELL COMPANY

SCALE: 1" = 100'

SE COR
SEC 1

1-1H